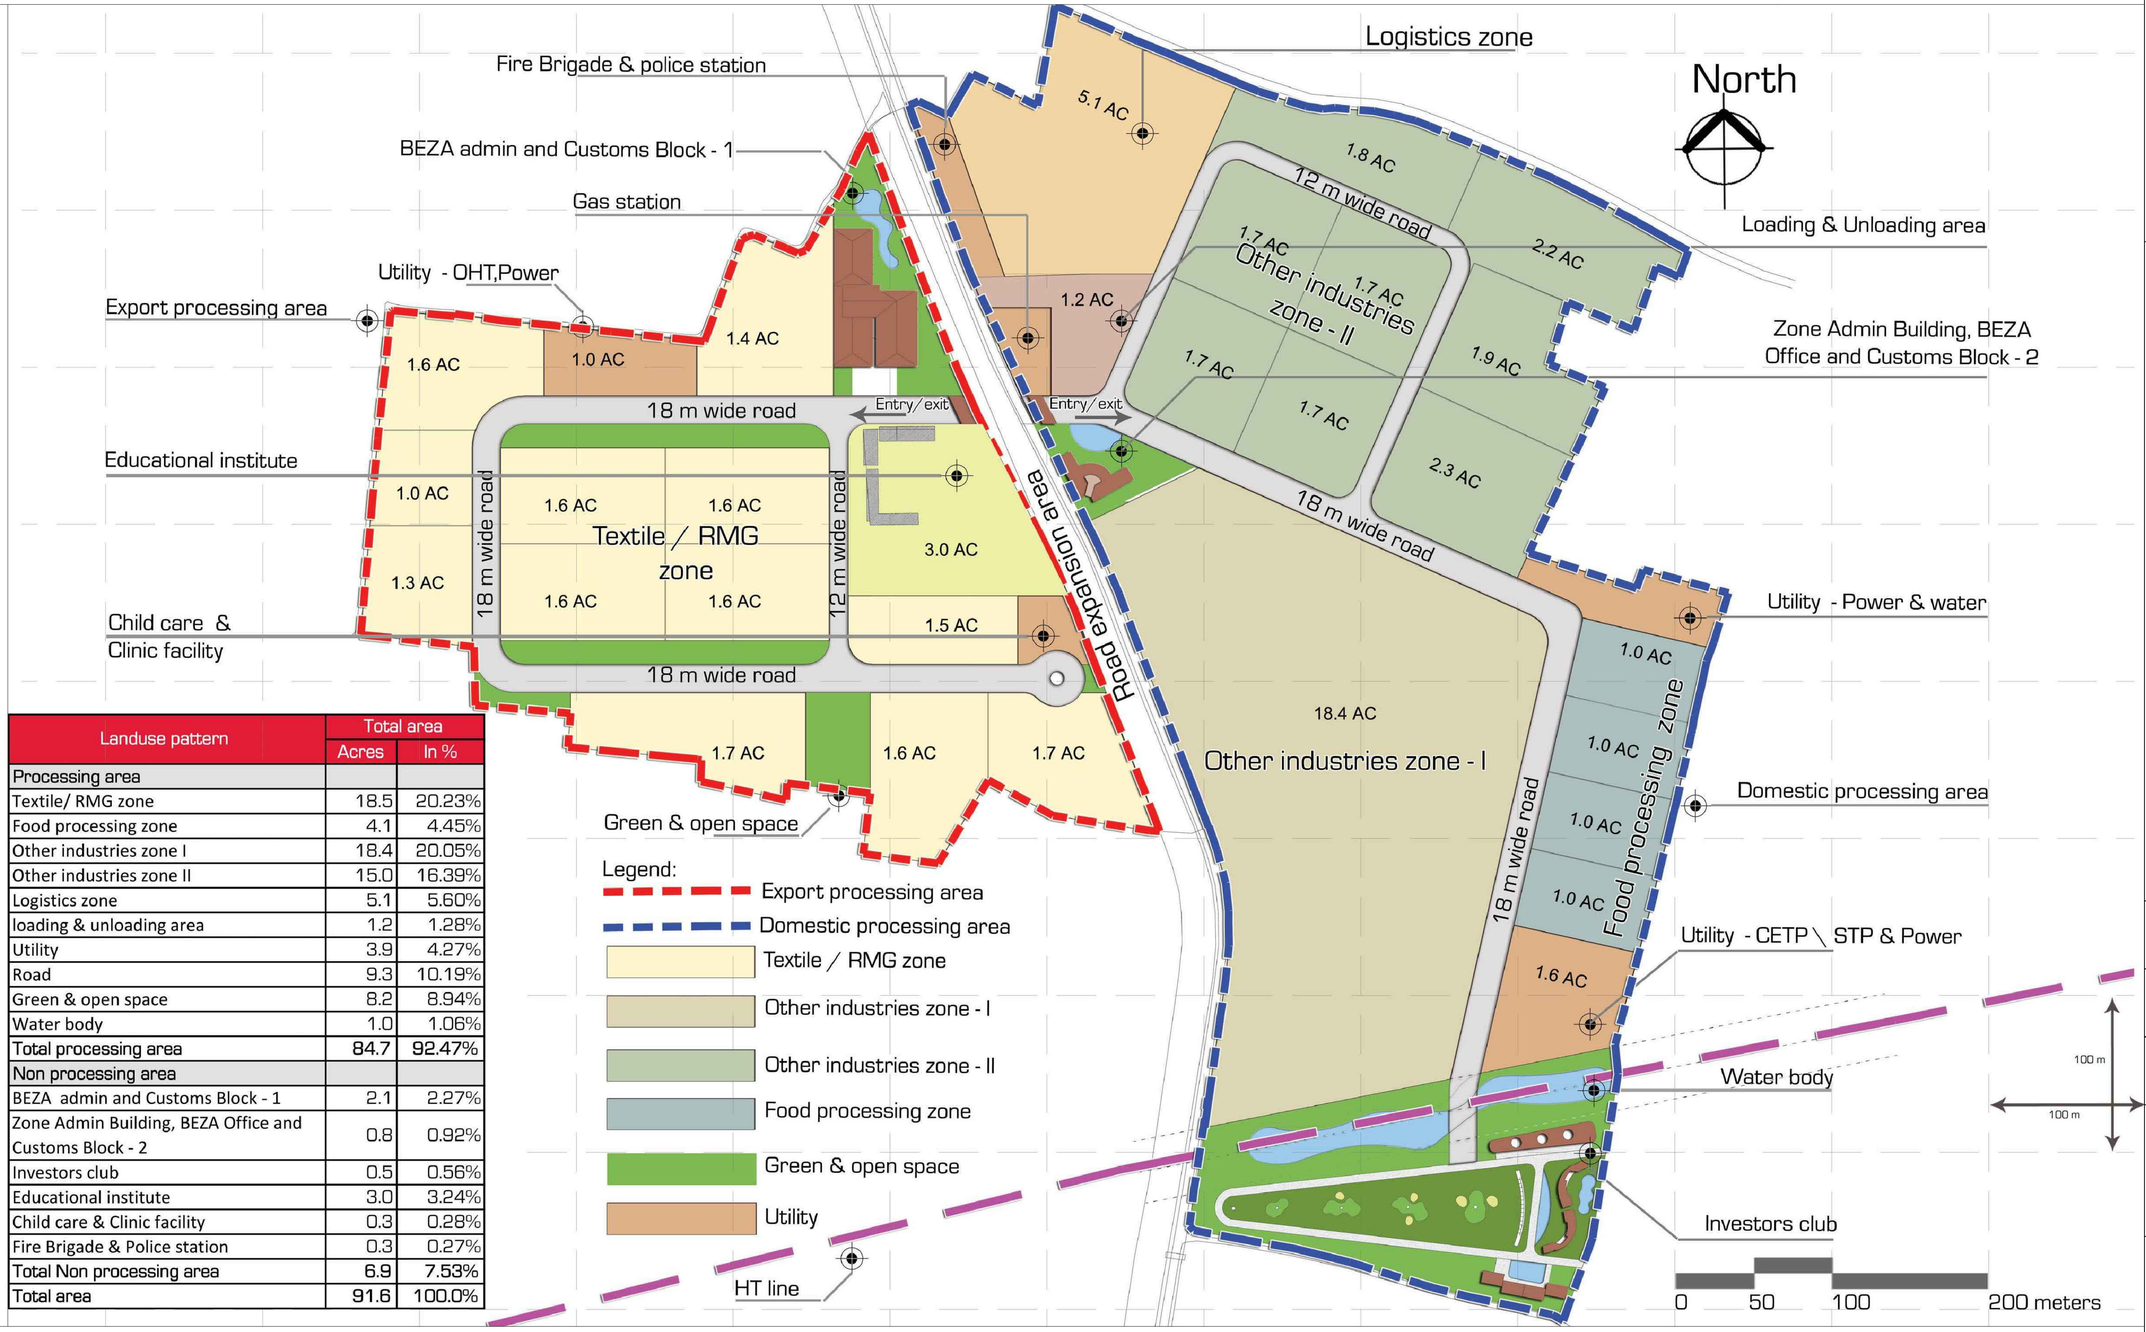

Landuse pattern	Total area	
	Acres	In %
Processing area		
Textile/ RMG zone	18.5	20.23%
Food processing zone	4.1	4.45%
Other industries zone I	18.4	20.05%
Other industries zone II	15.0	16.39%
Logistics zone	5.1	5.60%
loading & unloading area	1.2	1.28%
Utility	3.9	4.27%
Road	9.3	10.19%
Green & open space	8.2	8.94%
Water body	1.0	1.06%
Total processing area	84.7	92.47%
Non processing area		
BEZA admin and Customs Block - 1	2.1	2.27%
Zone Admin Building, BEZA Office and Customs Block - 2	0.8	0.92%
Investors club	0.5	0.56%
Educational institute	3.0	3.24%
Child care & Clinic facility	0.3	0.28%
Fire Brigade & Police station	0.3	0.27%
Total Non processing area	6.9	7.53%
Total area	91.6	100.0%

GENERAL NOTES:

1. This drawing is the property of Mahindra Consulting Engineers Ltd,(MACE) Chennai, India and must not be passed on to anybody not authorized by MACE, neither to receive it, nor to be copied or otherwise made use of, either in full or in part by such person or body without the prior permission in writing. This drawing cannot be handed over to a third party or used for any purpose, other than that for which it has been intended.
2. Do not scale from the drawing.
3. All dimensions are in metres and levels in metres unless noted otherwise. All dimensions to be verified on site & approved by the engineer.
4. All drawings should be read in conjunction with other relevant architectural, structural, mechanical and electrical drawings and all relevant sections of the specifications.Any discrepancies are to be brought to the attention of the engineer and resolved before commencement of any work.

Infrastructure expert
(CS Narayanan)

Architect
(K Manivannan)

Draughtsman
(G Ganesh Kumar)

International consultant
Mahindra Consulting Engineers
TEL:044-28542325,28542326
FAX :044-28542324
e-mail:mace@mahindra.com
Website:www.mahindramace.com
Mahindra Towers, Ground Floor, No.17/18, Pattullous Road, Chennai-600 002.

Project title

Development of economic zone - Kishoregonj , Bangladesh

Drawing title

Master plan

PLANNING	CHECKED	APPROVED
K Manivannan	K Manivannan	CS Narayanan
SCALE	DATE	DRAWN
1:2000 @ A1	04-06-2018	G Ganesh Kumar
JOB N#	DRAWING N#	REV
P-957	MACE-P957-KEZ-MP-001	R0